


Habitable attic on rafters — System 10 Medium

Variant B · Gold + 2 × Multistrat beneath the rafters, Multistrat at the plasterboard · rafters 25 cm

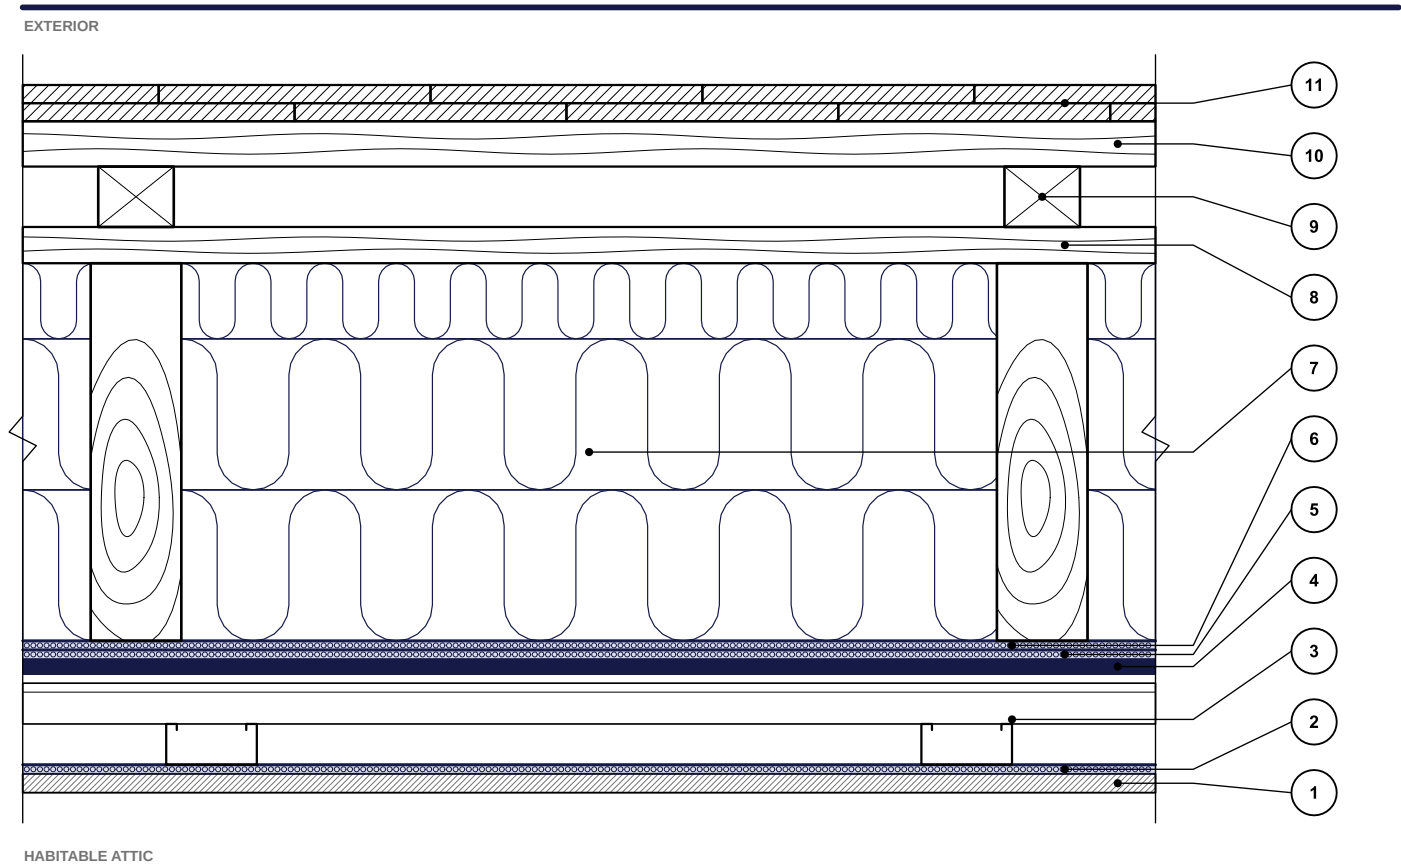

Build-up

- 1 Finish — plasterboard 12.5 mm
- 2 Phase II — Reflectiva Multistrat
- 3 Double framework of CD 60/27 profiles — 6 cm closed air layer
- 4 Phase I — Reflectiva Gold
- 5 Phase I — Reflectiva Multistrat, aluminium facing upwards
- 6 Phase I — Reflectiva Multistrat, aluminium facing upwards, beneath the rafters
- 7 Rafters 25 cm + Isoflect Wolle
- 8 Roof boarding 24 mm
- 9 Counter-battens 40 × 50 mm
- 10 Battens 30 × 50 mm
- 11 Ceramic scale-pattern roof tile

Note
Principle detail. It does not replace the execution design; thicknesses and fixings are determined by calculation for each project.



www.isoflect.com

Designation	Code
Habitable attic System 10 B25	ISO-MAN-B25
Application	Scale
Habitable attics — between rafters	1:5
Isoflect products	Edition
Gold · Multistrat · Wolle	10.2026